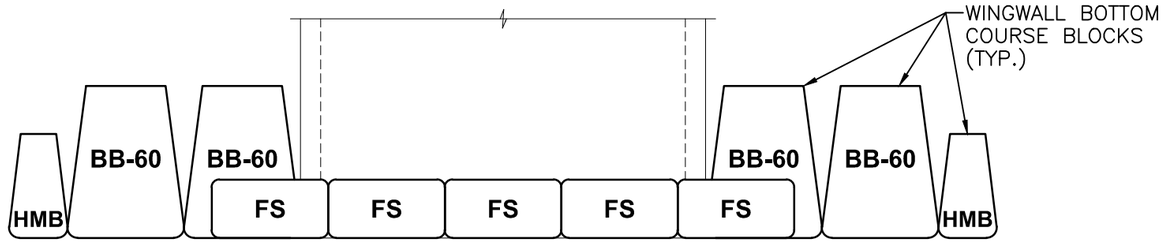

CULVERT OVERHEAD VIEW

NOTES:
1. WINGWALL BOTTOM COURSE SHOWN
2. WINGWALLS MAY BE ANGLED TO ACCOMODATE SITE CONDITIONS.

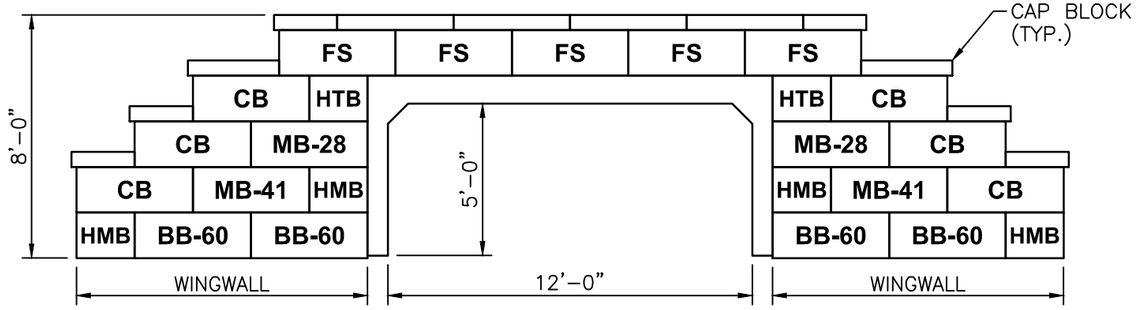

CULVERT END VIEW

REV. NO.	DATE	DESCRIPTION

PREPARED FOR: ACCT # XXXXX

XXXX

JOB ID: XXXXX

DATE: 1/2/14
SHEET TITLE: REDI-ROCK PRELIMINARY LAYOUT
DRAWN BY: MAK
SCALE: N.T.S.
CK'D BY: SMD
PROJECT: XXXX XXXX

KISTNER DWG NO: 14KCP0XX-0
CONTRACT DWG NO: XXXX
KISTNER SHT NO: 1 OF 1
NYSDOT DWG NO: XXXXX

☐ Approved
☐ Approved As Noted

By: DATE

KISTNER CONCRETE PRODUCTS, INC.
555O HINMAN ROAD
LOCKPORT, NEW YORK 14094
PHONE 716-434-6157
PROPRIETARY INFORMATION
ALL RIGHTS OF KISTNER CONCRETE PRODUCTS, INC.